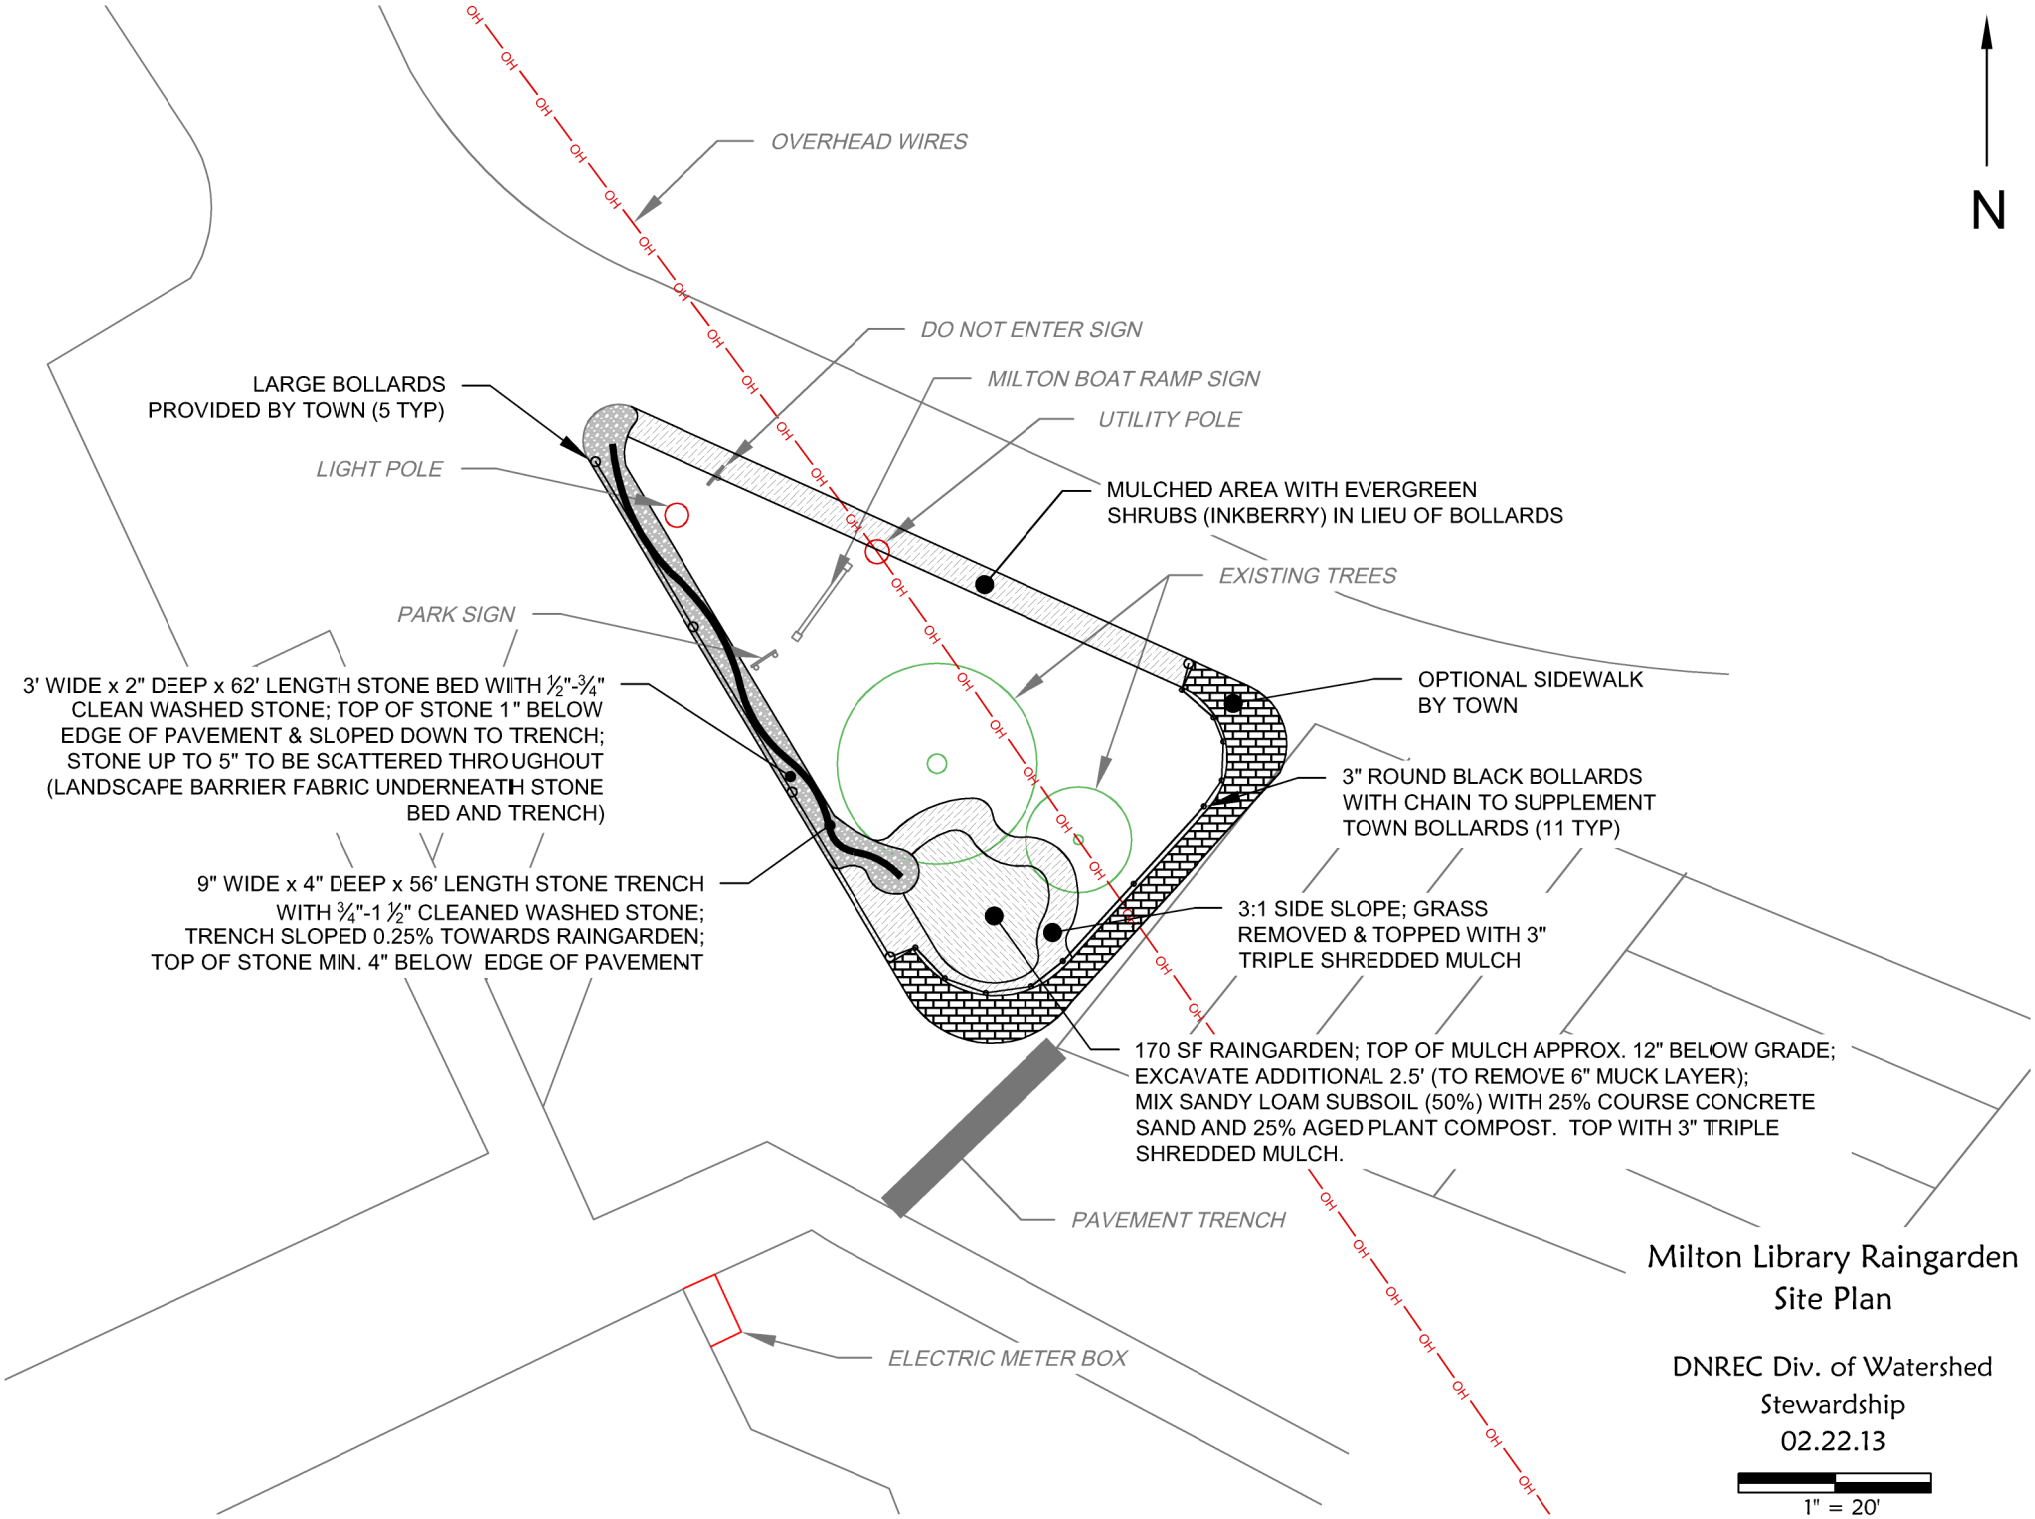
N
OVERHEAD WIRES
DO NOT ENTER SIGN
MILTON BOAT RAMP SIGN
UTILITY POLE
LARGE BOLLARDS
PROVIDED BY TOWN (5 TYP)
LIGHT POLE
MULCHED AREA WITH EVERGREEN
SHRUBS (INKBERRY) IN LIEU OF BOLLARDS
EXISTING TREES
PARK SIGN
OPTIONAL SIDEWALK
BY TOWN
3' WIDE x 2" DEEP x 62' LENGTH STONE BED WITH ½"-¾"
CLEAN WASHED STONE; TOP OF STONE 1" BELOW
EDGE OF PAVEMENT & SLOPED DOWN TO TRENCH;
STONE UP TO 5" TO BE SCATTERED THROUGHOUT
(LANDSCAPE BARRIER FABRIC UNDERNEATH STONE
BED AND TRENCH)
3" ROUND BLACK BOLLARDS
WITH CHAIN TO SUPPLEMENT
TOWN BOLLARDS (11 TYP)
9" WIDE x 4" DEEP x 56' LENGTH STONE TRENCH
WITH ¾"-1 ½" CLEANED WASHED STONE;
TRENCH SLOPED 0.25% TOWARDS RAINGARDEN;
TOP OF STONE MIN. 4" BELOW EDGE OF PAVEMENT
3:1 SIDE SLOPE; GRASS
REMOVED & TOPPED WITH 3"
TRIPLE SHREDDED MULCH
170 SF RAINGARDEN; TOP OF MULCH APPROX. 12" BELOW GRADE;
EXCAVATE ADDITIONAL 2.5' (TO REMOVE 6" MUCK LAYER);
MIX SANDY LOAM SUBSOIL (50%) WITH 25% COURSE CONCRETE
SAND AND 25% AGED PLANT COMPOST. TOP WITH 3" TRIPLE
SHREDDED MULCH.
PAVEMENT TRENCH
ELECTRIC METER BOX
Milton Library Raingarden
Site Plan
DNREC Div. of Watershed
Stewardship
02.22.13
1" = 20'